Drawing: E:\Eng\2007\Proj\AD07016-Rivergate-City Properties\Buildings Overall Site\dwg\overall suite building layout.dwg
Jan 15, 2011, 7:12pm Layout: Layout1
XREF: xsurvey-all buildings; XREF: ADE_8x11 horz title; XREF: xsurvey-aerial

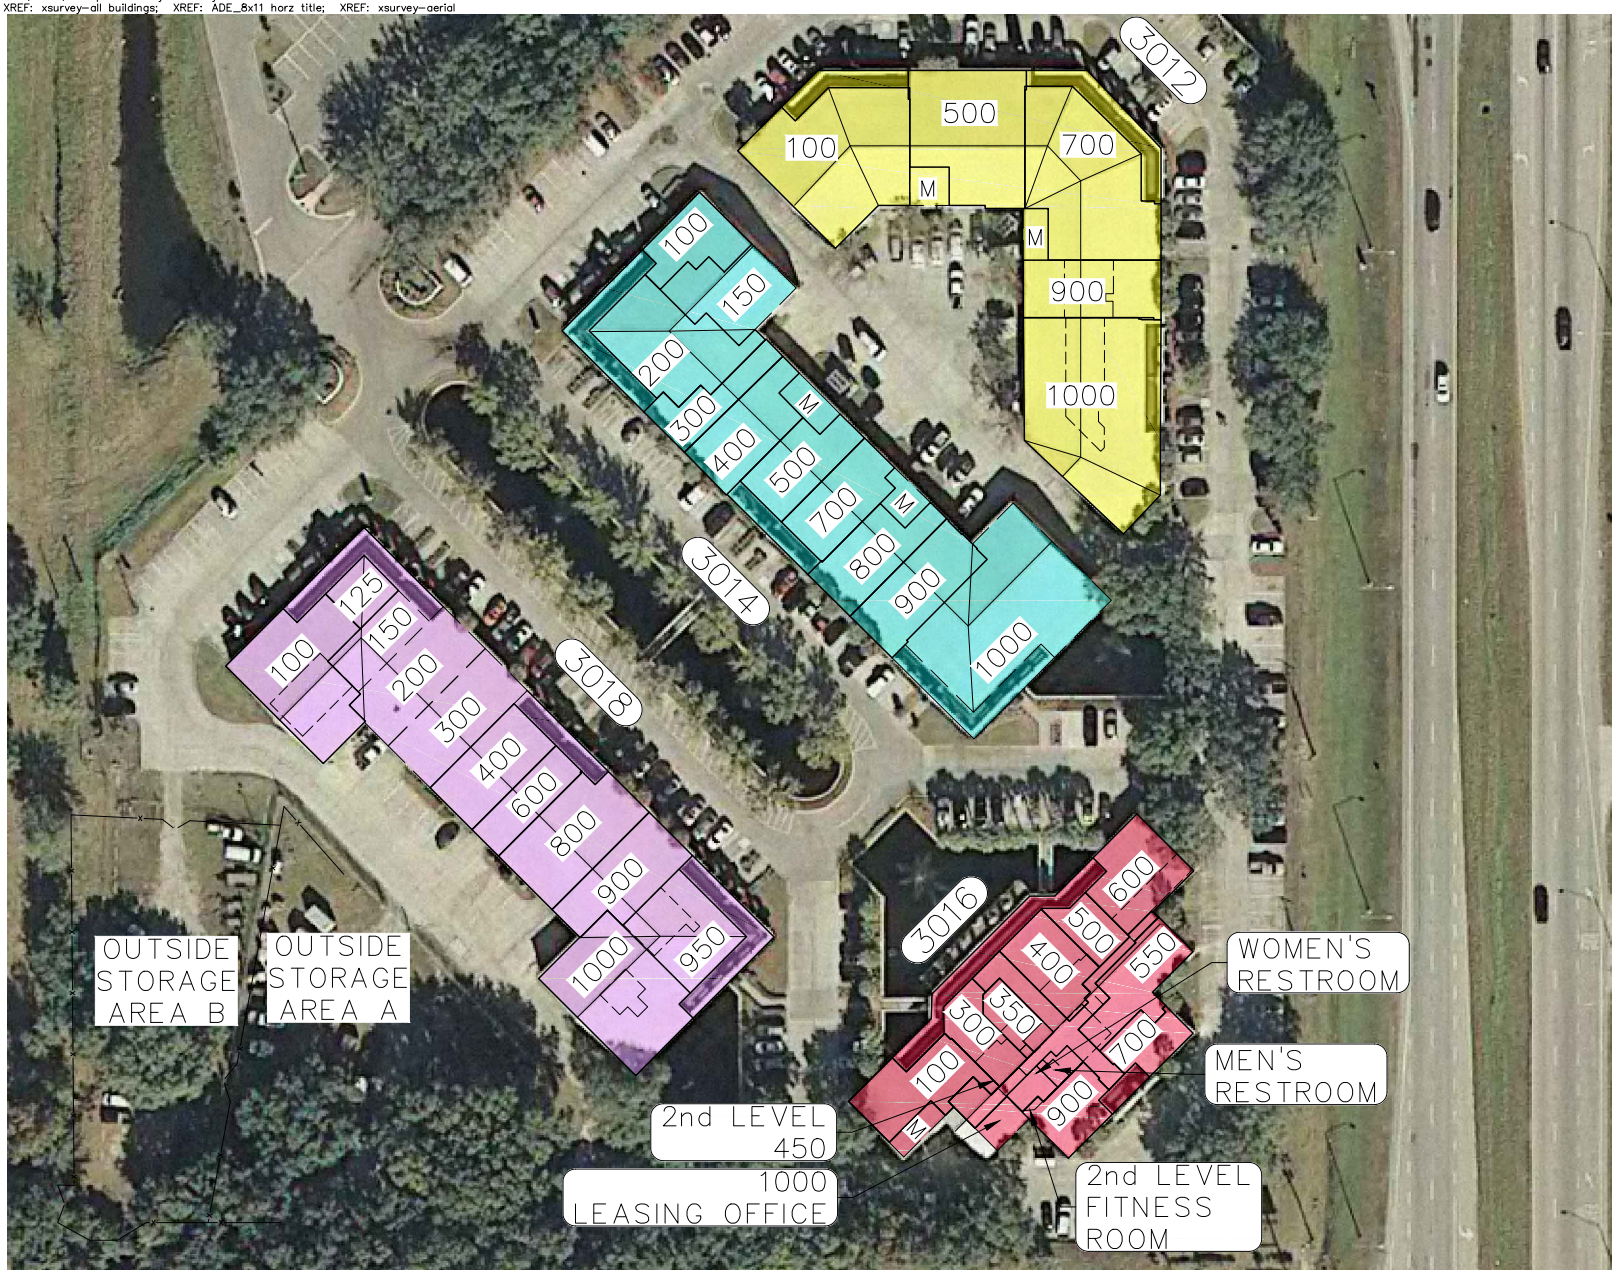

N

1" = 100'

0 25 50 100

M = MECHANICAL ROOM

Building No. 3012-3018 **Suite No. All** **Sheet Description: Overall Site Layout**

A. D. ENGINEERING, P. A.
``ENGINEERING EXCELLENCE"
CERTIFICATE OF AUTHORIZATION NUMBER 27016
P.O. BOX 292038 Tampa, Florida 33687 ph: (813) 579-7254
email: adengineering@myrapidsys.com fax: (813) 868-0055

A.D.E. Project No.
AD07016

DATE	REVISION

CITY PROPERTIES COMPANY
RIVERGATE OFFICE
RODNEY ENGLISH PROPERTY MANAGER
3016 U.S. Hwy 301 N. Suite 1000
Tampa, FL 33619
(813) 740-9452
rodcp@tampabay.rr.com